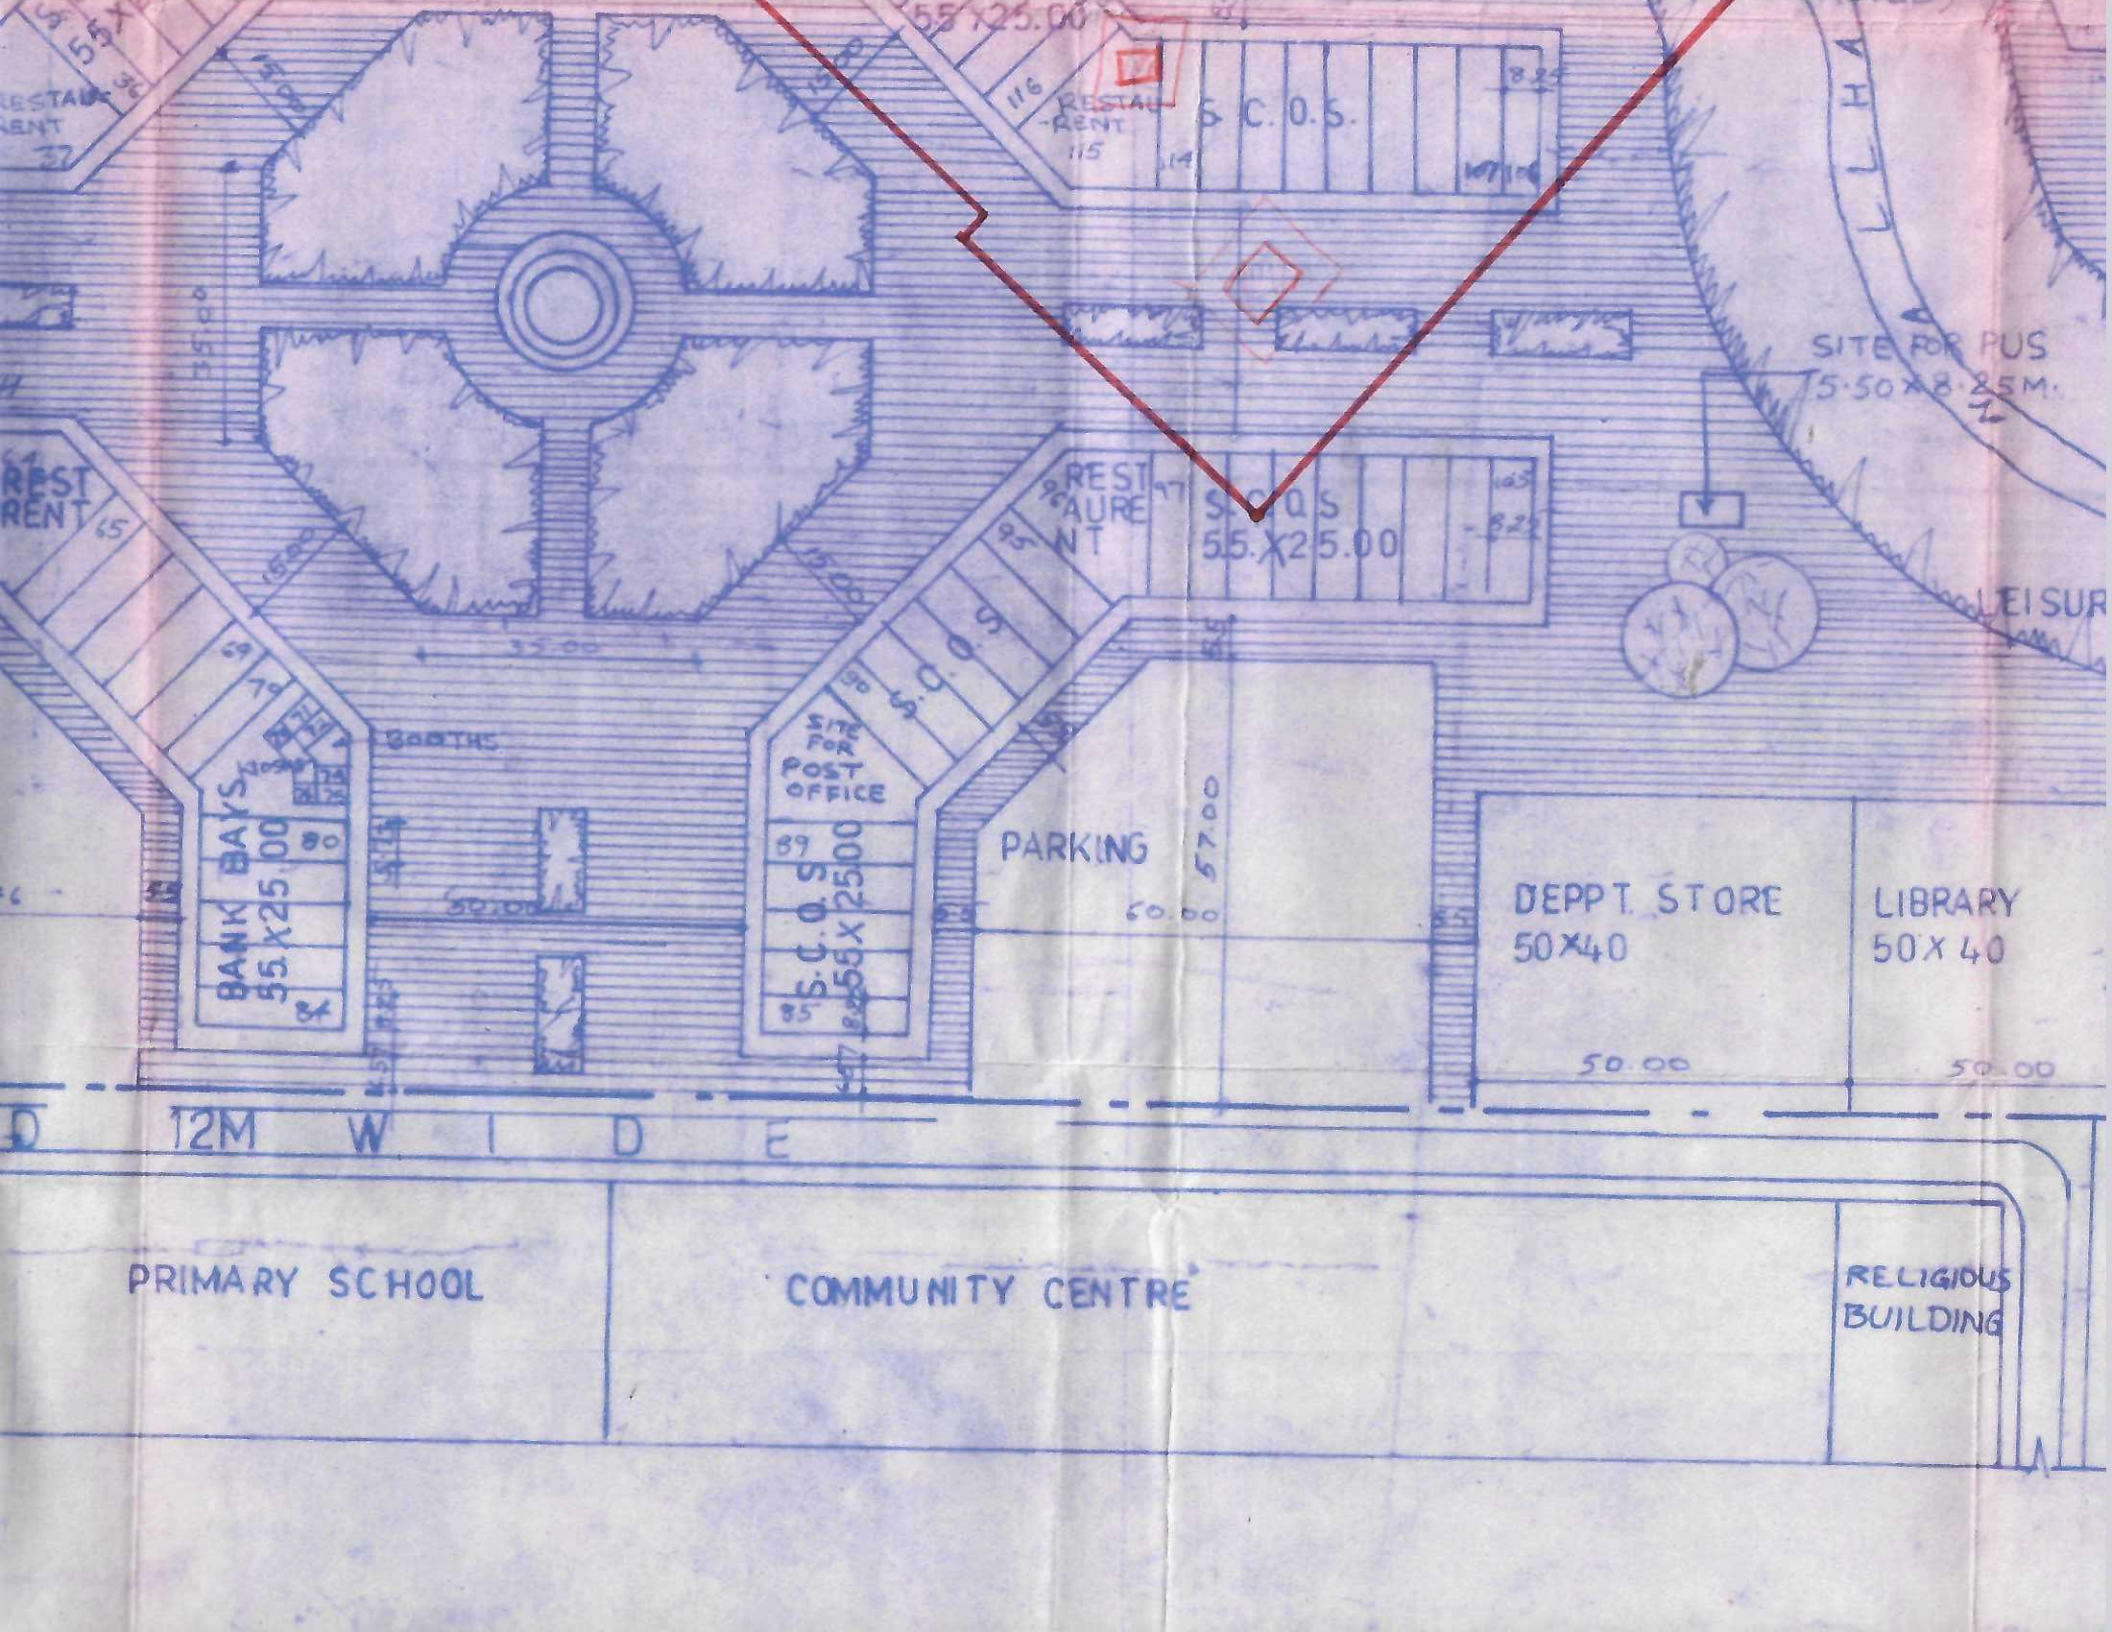

55X25.00
RESTAU-RENT
S.C.O.S.
SITE FOR PUS
5.50X8.25M.
REST AURE NT
S.C.O.S
55.X25.00
LEISUR
BANK BAYS
55X25.00
BOOTHS
SITE FOR POST OFFICE
S.C.O.S
55X25.00
PARKING
DEPPT. STORE
50X40
LIBRARY
50X40
12M WIDE
PRIMARY SCHOOL
COMMUNITY CENTRE
RELIGIOUS BUILDING