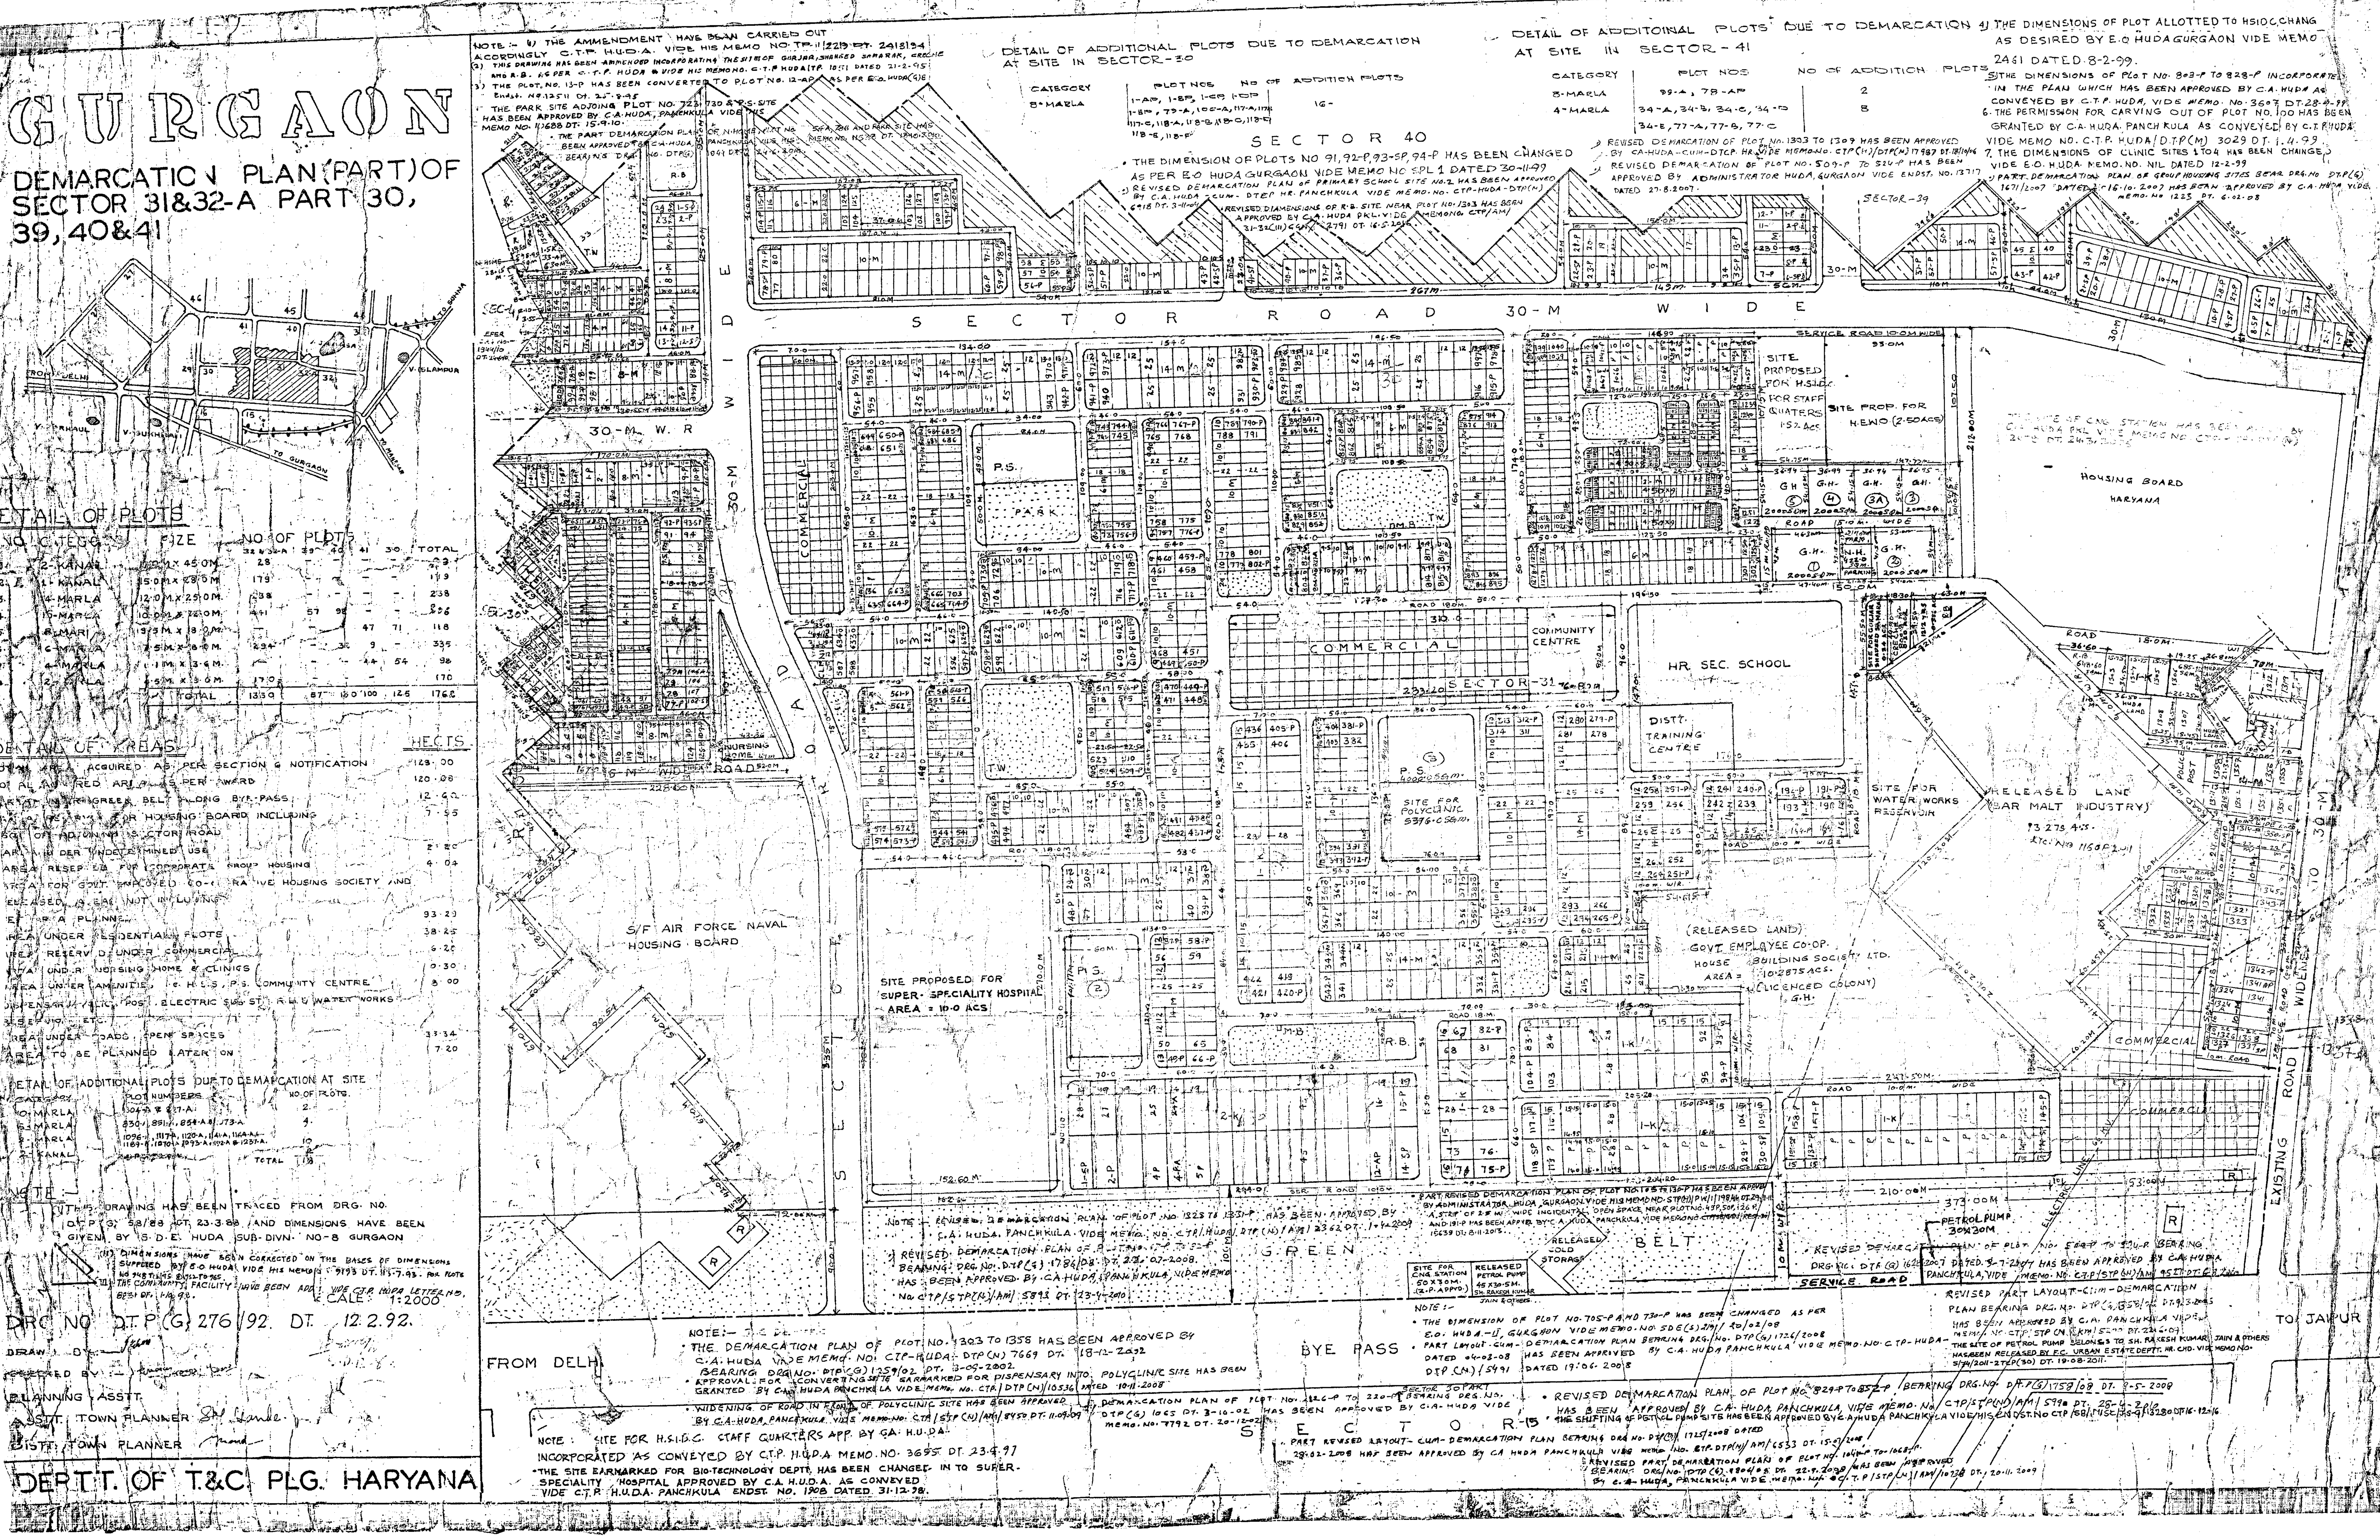
GURGAON
DEMARCATION PLAN (PART) OF SECTOR 31 & 32-A PART 30, 39, 40 & 41
DETAIL OF PLOTS
DETAIL OF AREAS
HECTS
DETAIL OF ADDITIONAL PLOTS DUE TO DEMARCATION AT SITE
DETAIL OF ADDITIONAL PLOTS DUE TO DEMARCATION AT SITE IN SECTOR-30
DETAIL OF ADDITIONAL PLOTS DUE TO DEMARCATION AT SITE IN SECTOR-41
SECTOR 40
THE DIMENSION OF PLOTS NO 91, 92-P, 93-SP, 94-P HAS BEEN CHANGED AS PER E.O HUDA GURGAON VIDE MEMO NO SPL 1 DATED 30-11-99
THE DIMENSIONS OF PLOT ALLOTTED TO HSIDC CHANG AS DESIRED BY E.O HUDA GURGAON VIDE MEMO 2461 DATED 8-2-99.
SECTOR ROAD 30-M WIDE
30-M W.R
COMMERCIAL
P.S.
PARK
COMMUNITY CENTRE
HR. SEC. SCHOOL
DISTT. TRAINING CENTRE
SITE FOR POLYCLINIC
SITE PROPOSED FOR H.S.I.D.C. FOR STAFF QUATERS 1.52 Acs
SITE PROP. FOR H.E.W.O. (2.50 ACS)
HOUSING BOARD HARYANA
SITE FOR WATER WORKS RESERVOIR
RELEASED LAND (BAR MALT INDUSTRY)
(RELEASED LAND) GOVT EMPLOYEE CO-OP. HOUSE BUILDING SOCIETY LTD. (LICENCED COLONY) G.H.
S/F AIR FORCE NAVAL HOUSING BOARD
SITE PROPOSED FOR SUPER-SPECIALITY HOSPITAL AREA = 10.0 ACS
GREEN BELT
PETROL PUMP 30x30M
COLD STORAGE
RELEASED
SERVICE ROAD
ELECTRIC LINE
POLICE POST
FROM DELHI
BYE PASS
TO JAIPUR
EXISTING ROAD WIDENED TO 30-M
SECTOR-15
NOTE:- THE DEMARCATION PLAN OF PLOT NO. 1303 TO 1355 HAS BEEN APPROVED BY C.A. HUDA VIDE MEMO NO. CTP-HUDA- DTP(N) 7669 DT. 18-12-2002
NOTE: SITE FOR H.S.I.D.C. STAFF QUARTERS APP. BY C.A. H.U.D.A. INCORPORATED AS CONVEYED BY C.T.P. H.U.D.A MEMO NO. 3695 DT. 23.4.97
THE SITE EARMARKED FOR BIO-TECHNOLOGY DEPTT. HAS BEEN CHANGED IN TO SUPER-SPECIALITY HOSPITAL APPROVED BY C.A. H.U.D.A. AS CONVEYED VIDE C.T.P. H.U.D.A. PANCHKULA ENDST. NO. 1908 DATED 31-12-98.
NOTE:- THIS DRAWING HAS BEEN TRACED FROM DRG. NO. D.P.(G) 58/88 DT. 23.3.88 AND DIMENSIONS HAVE BEEN GIVEN BY S.D.E. HUDA (SUB-DIVN. NO-8 GURGAON
SCALE 1:2000
DRG. NO. DTP(G) 276/92 DT. 12.2.92.
DRAWN
CHECKED BY
PLANNING ASSTT.
ASSTT. TOWN PLANNER
DISTT. TOWN PLANNER
DEPTT. OF T&C PLG. HARYANA